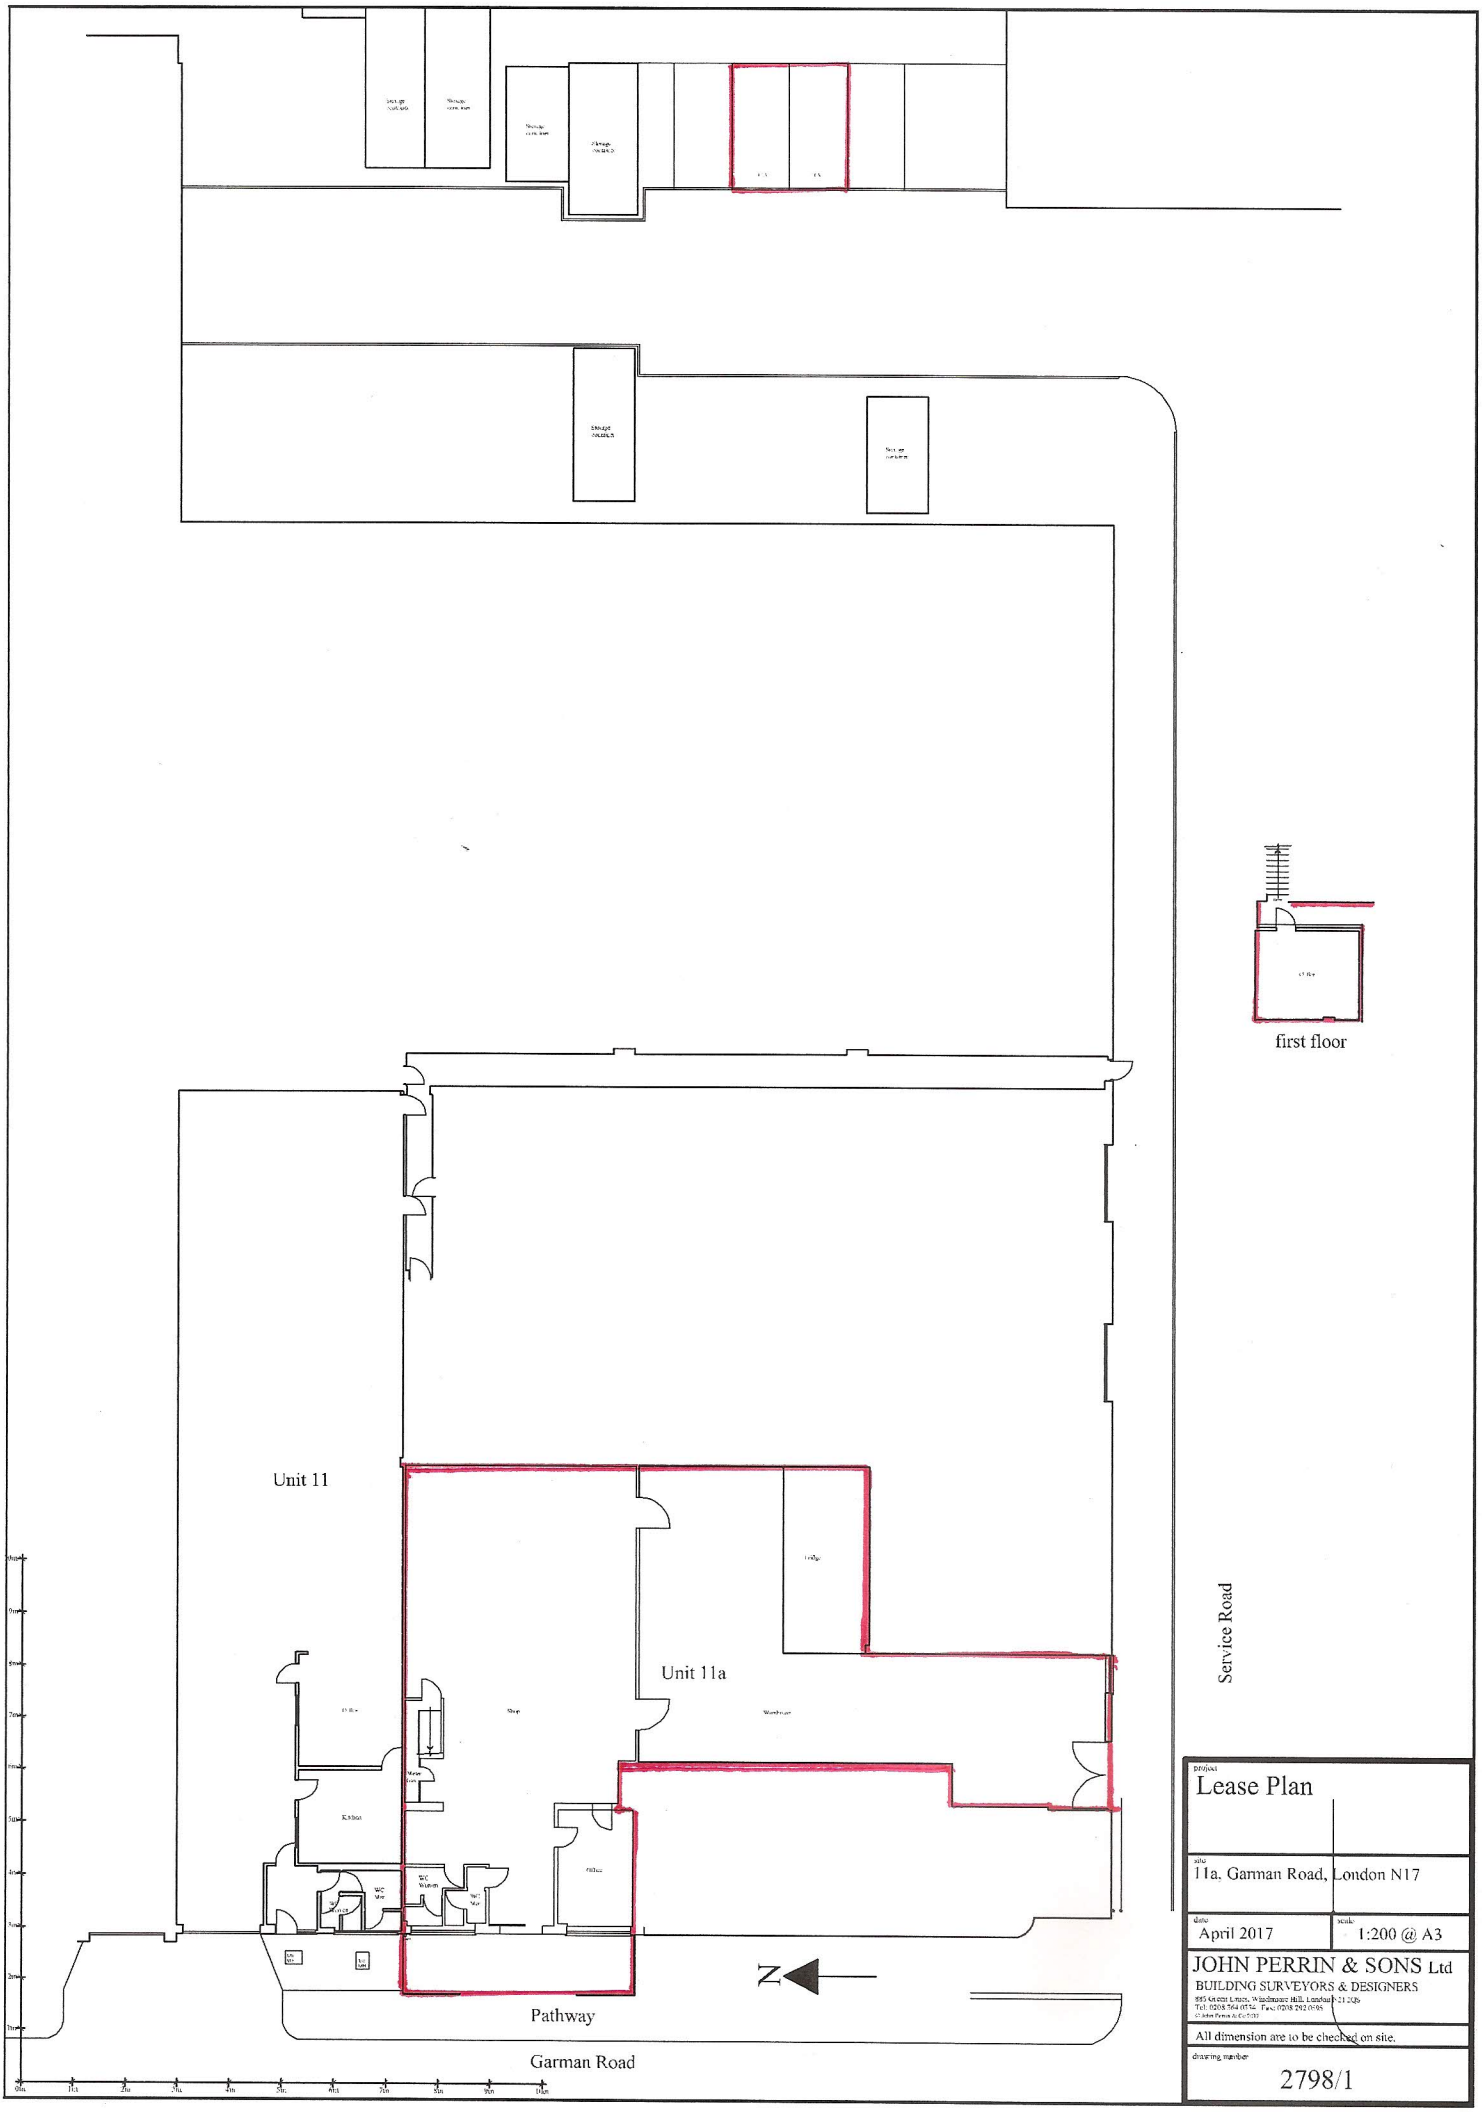


project
Lease Plan

site
11a, Garman Road, London N17

date
April 2017

scale
1:200 @ A3

JOHN PERRIN & SONS Ltd
BUILDING SURVEYORS & DESIGNERS
885 Green Lanes, Winchmore Hill, London N21 2QS
Tel: 0208 364 0734 Fax: 0208 292 0695

All dimension are to be checked on site.

drawing number
2798/1